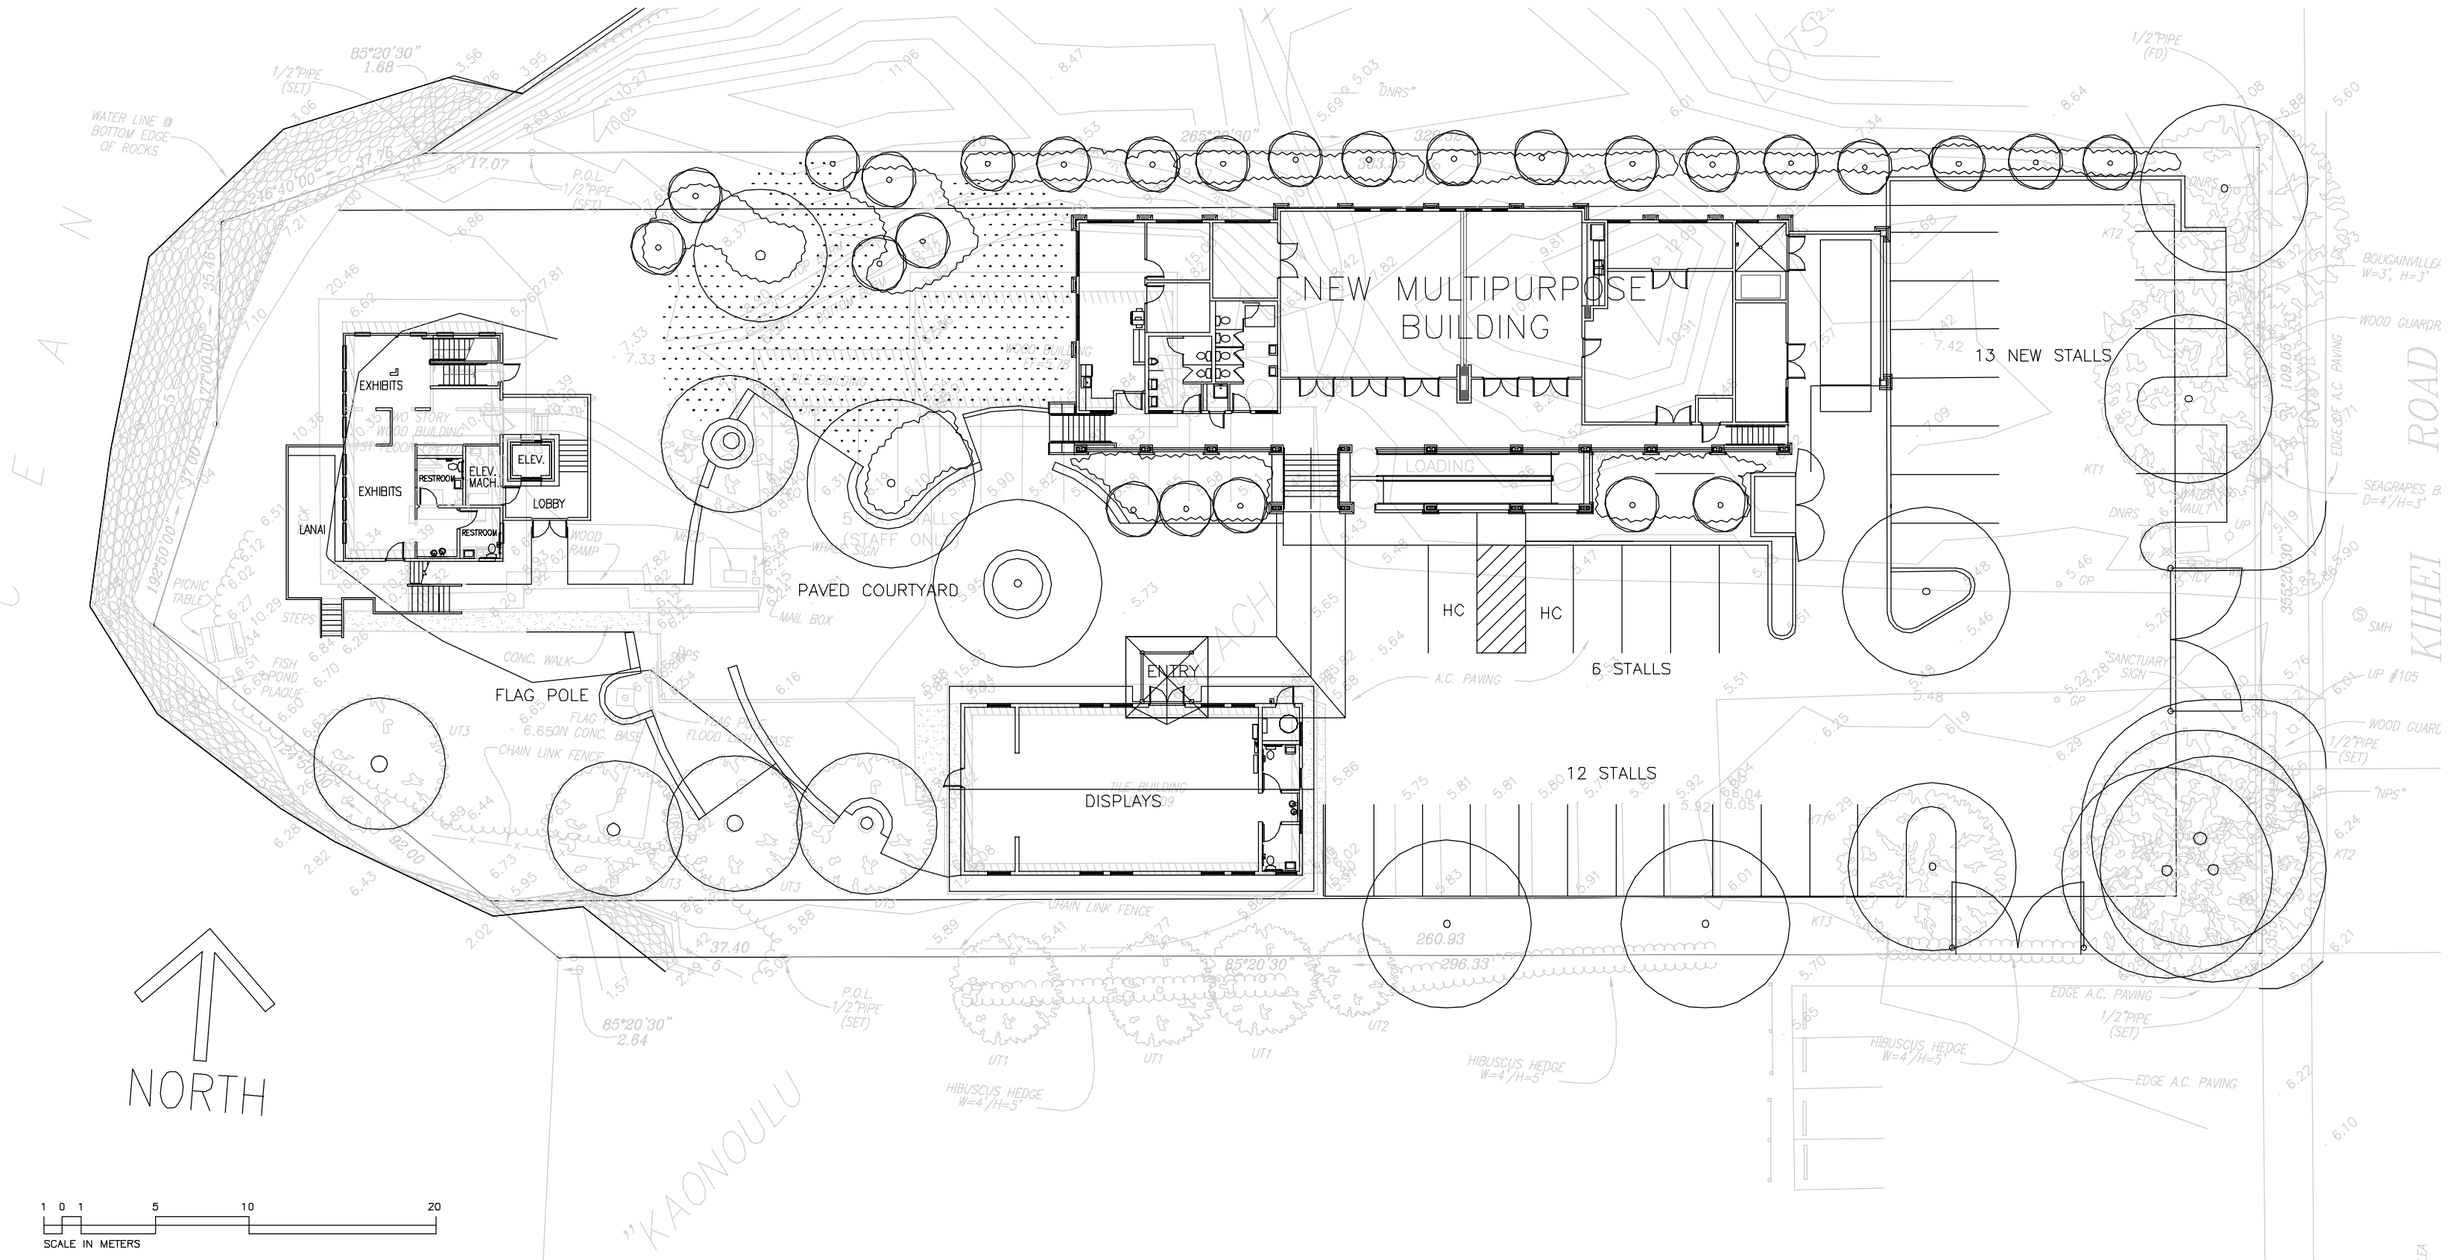
NEW MULTIPURPOSE BUILDING
13 NEW STALLS
EXHIBITS
EXHIBITS
RESTROOM
ELEV. MACH.
ELEV.
LOBBY
RESTROOM
LANAI
PAVED COURTYARD
HC
HC
6 STALLS
ENTRY
FLAG POLE
DISPLAYS
12 STALLS
NORTH
SCALE IN METERS
1 0 1 5 10 20